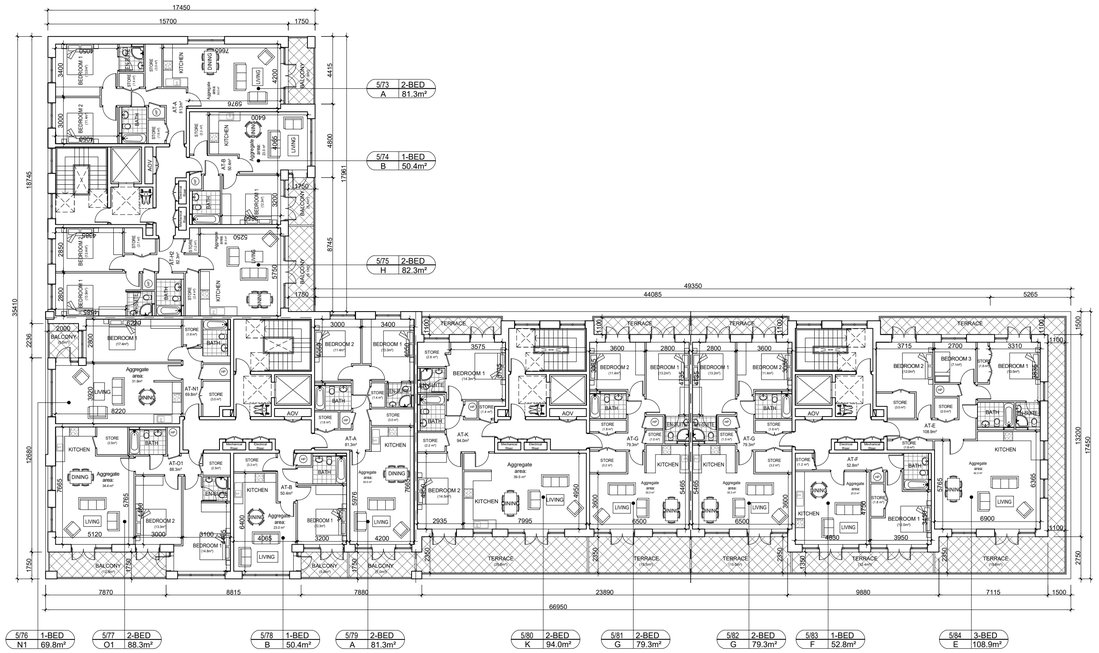

6th FLOOR PLAN

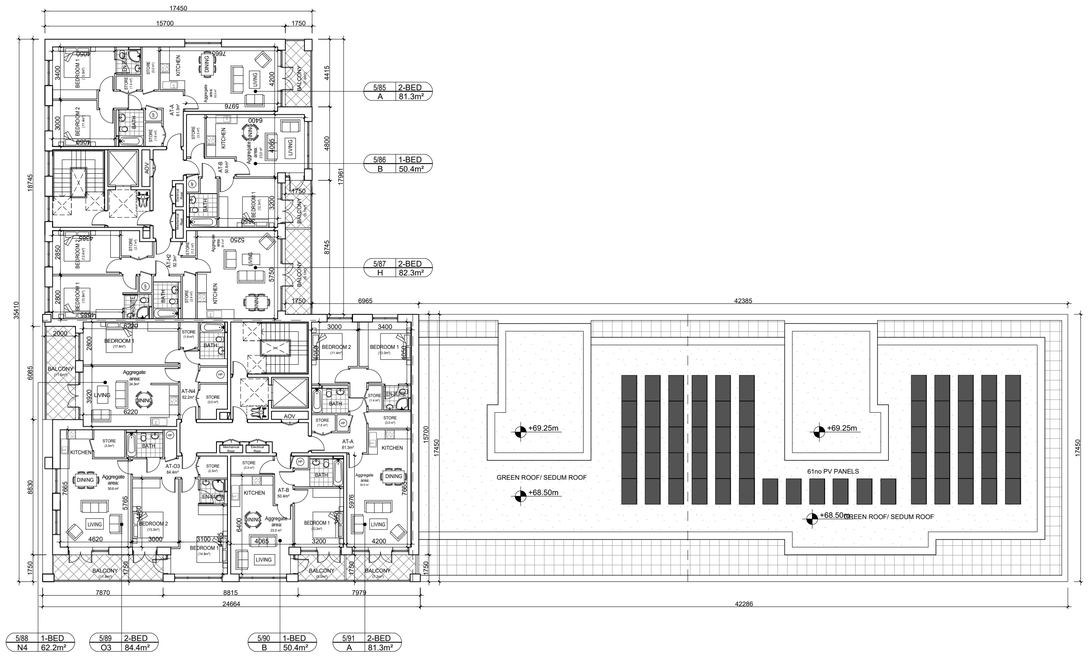

7th FLOOR PLAN

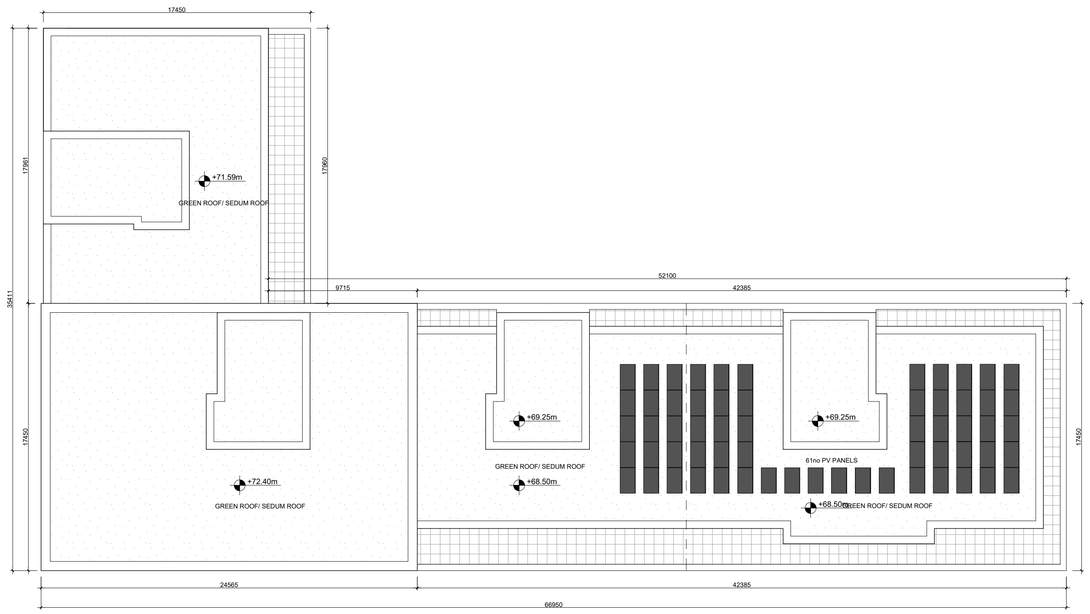

ROOF PLAN

NOTES ON FINISHES:

ROOF FINISHES: GREEN ROOF/ SEDUM ROOF

General Notes

Do not scale from drawings (exluding CAD files).
All dimensions must be verified on site. No use, disclosure, dissemination or duplication of any content in this document is allowed without prior consent by PCOT Architects. This drawing may not be edited or modified by the recipient.

A1

NOTES:

Date	Rev.	Revision Description

Project Title Fosterstown North SHD

Address Lands known as Fosterstown North, Dublin Road /R132 Swords, Co. Dublin

Key Site Plan

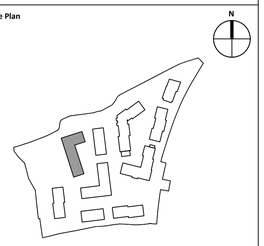

Client J. Murphy (Developments) Limited

Lead Architect

PCOT Architects
57 Merrion Square North, Dublin 2, D02 CP02
087 9057495
info@pcotarchitects.ie

Public Realm Architect

ARROW Architects ApS
25 Lower Leeson Street, Dublin 2, D02 XD77
+45 4226 2860
info@arrowarchitects.com www.arrowarchitects.com

Project Phase PLANNING SUBMISSION

Sheet Name BLOCK 5 – PLANS 2

DWG NO. PL-21-208

Status PLANNING

Rev. B

Date 03-2022

Scale 1 : 200 @A1