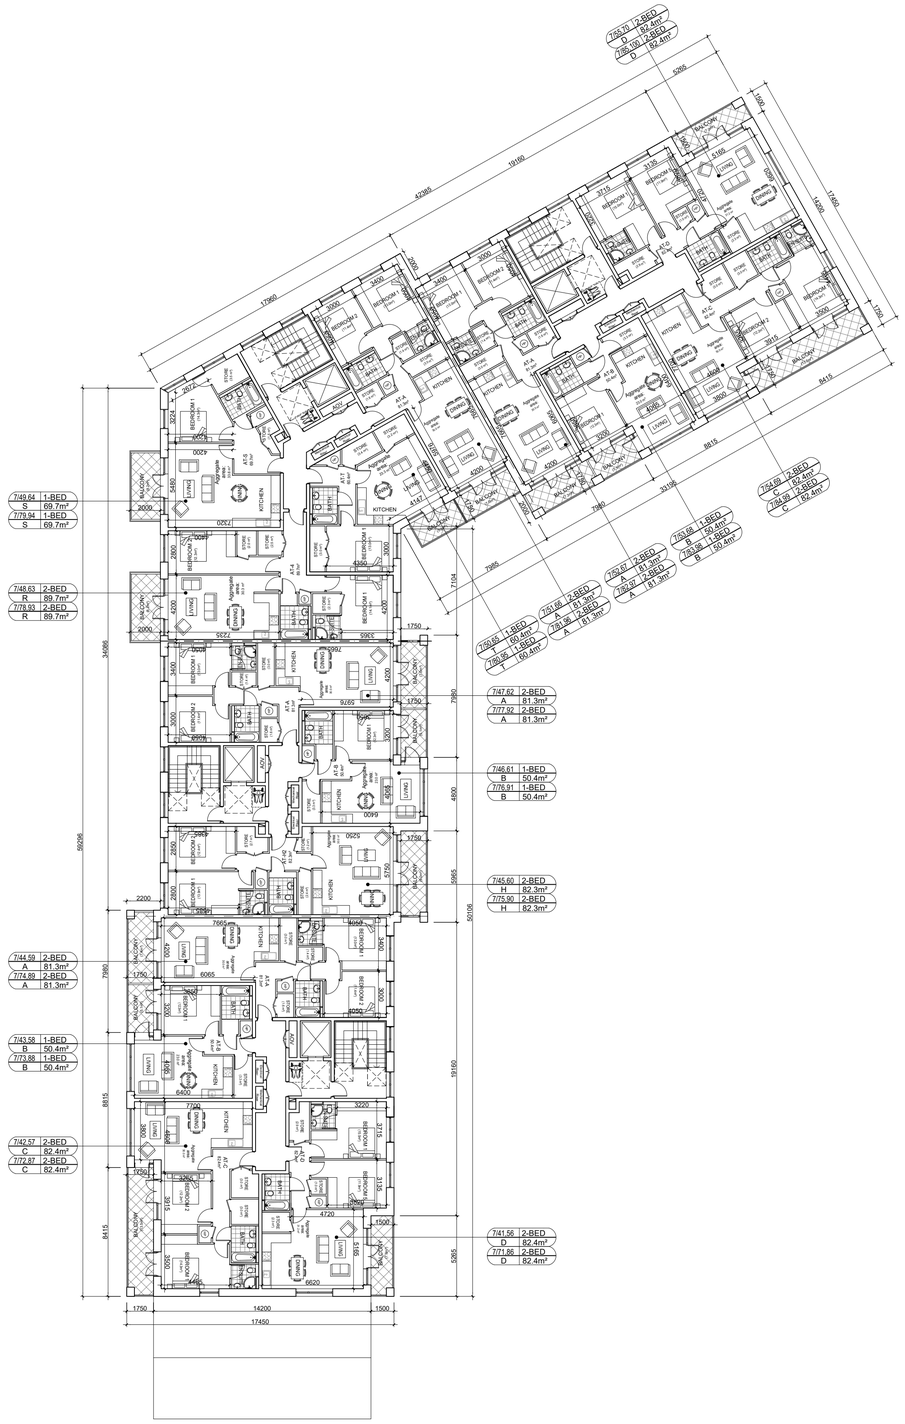

3rd, 4th, 5th & 6th FLOOR PLAN

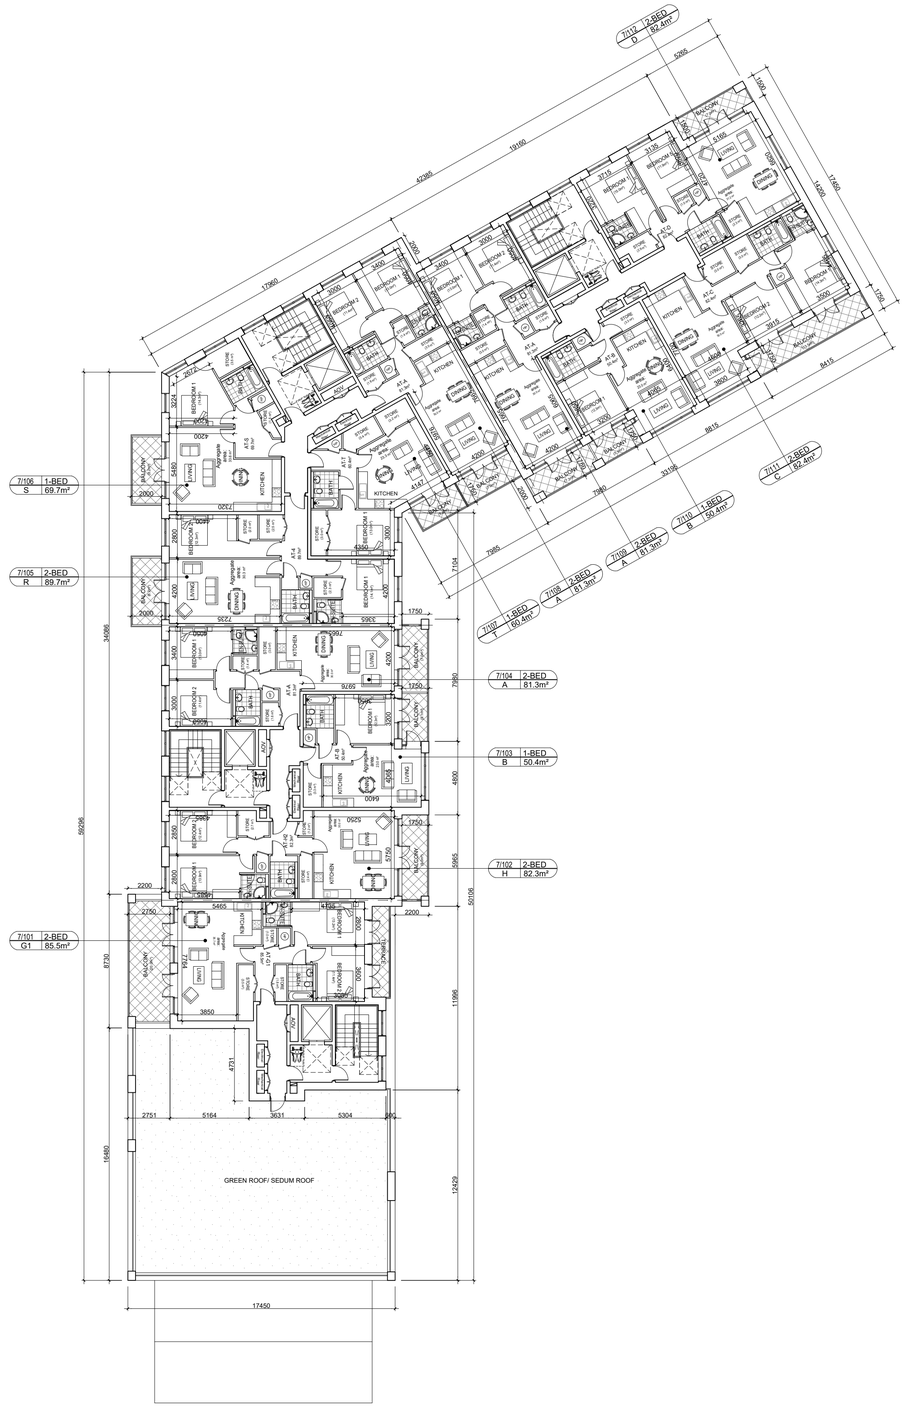

7th FLOOR PLAN

General Notes

Do not scale from drawings (exluding CAD files).
All dimensions must be verified on site. No use, disclosure, dissemination or duplication of any content in this document is allowed without prior consent by PCOT Architects. This drawing may not be edited or modified by the recipient.

A1

NOTES:

Date	Rev.	Revision Description

Project Title
Fosterstown North SHD

Address
Lands known as Fosterstown North, Dublin Road /R132
Swords, Co. Dublin

Key Site Plan

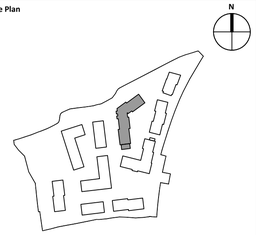

Client J. Murphy (Developments) Limited

Lead Architect

PCOT Architects

57 Merrion Square North, Dublin 2, D02 CP02

087 9057495
info@pcotarchitects.ie

Public Realm Architect

ARROW Architects ApS

25 Lower Leeson Street, Dublin 2, D02 XD77

+45 4226 2860
info@arrowarchitects.com www.arrowarchitects.com

Project Phase PLANNING SUBMISSION

Sheet Name **BLOCK 7 – PLANS 2**

DWG NO. **PL-21-211**

Status **PLANNING**

Rev. B

Date 03-2022

Scale 1 : 200 @A1

N